


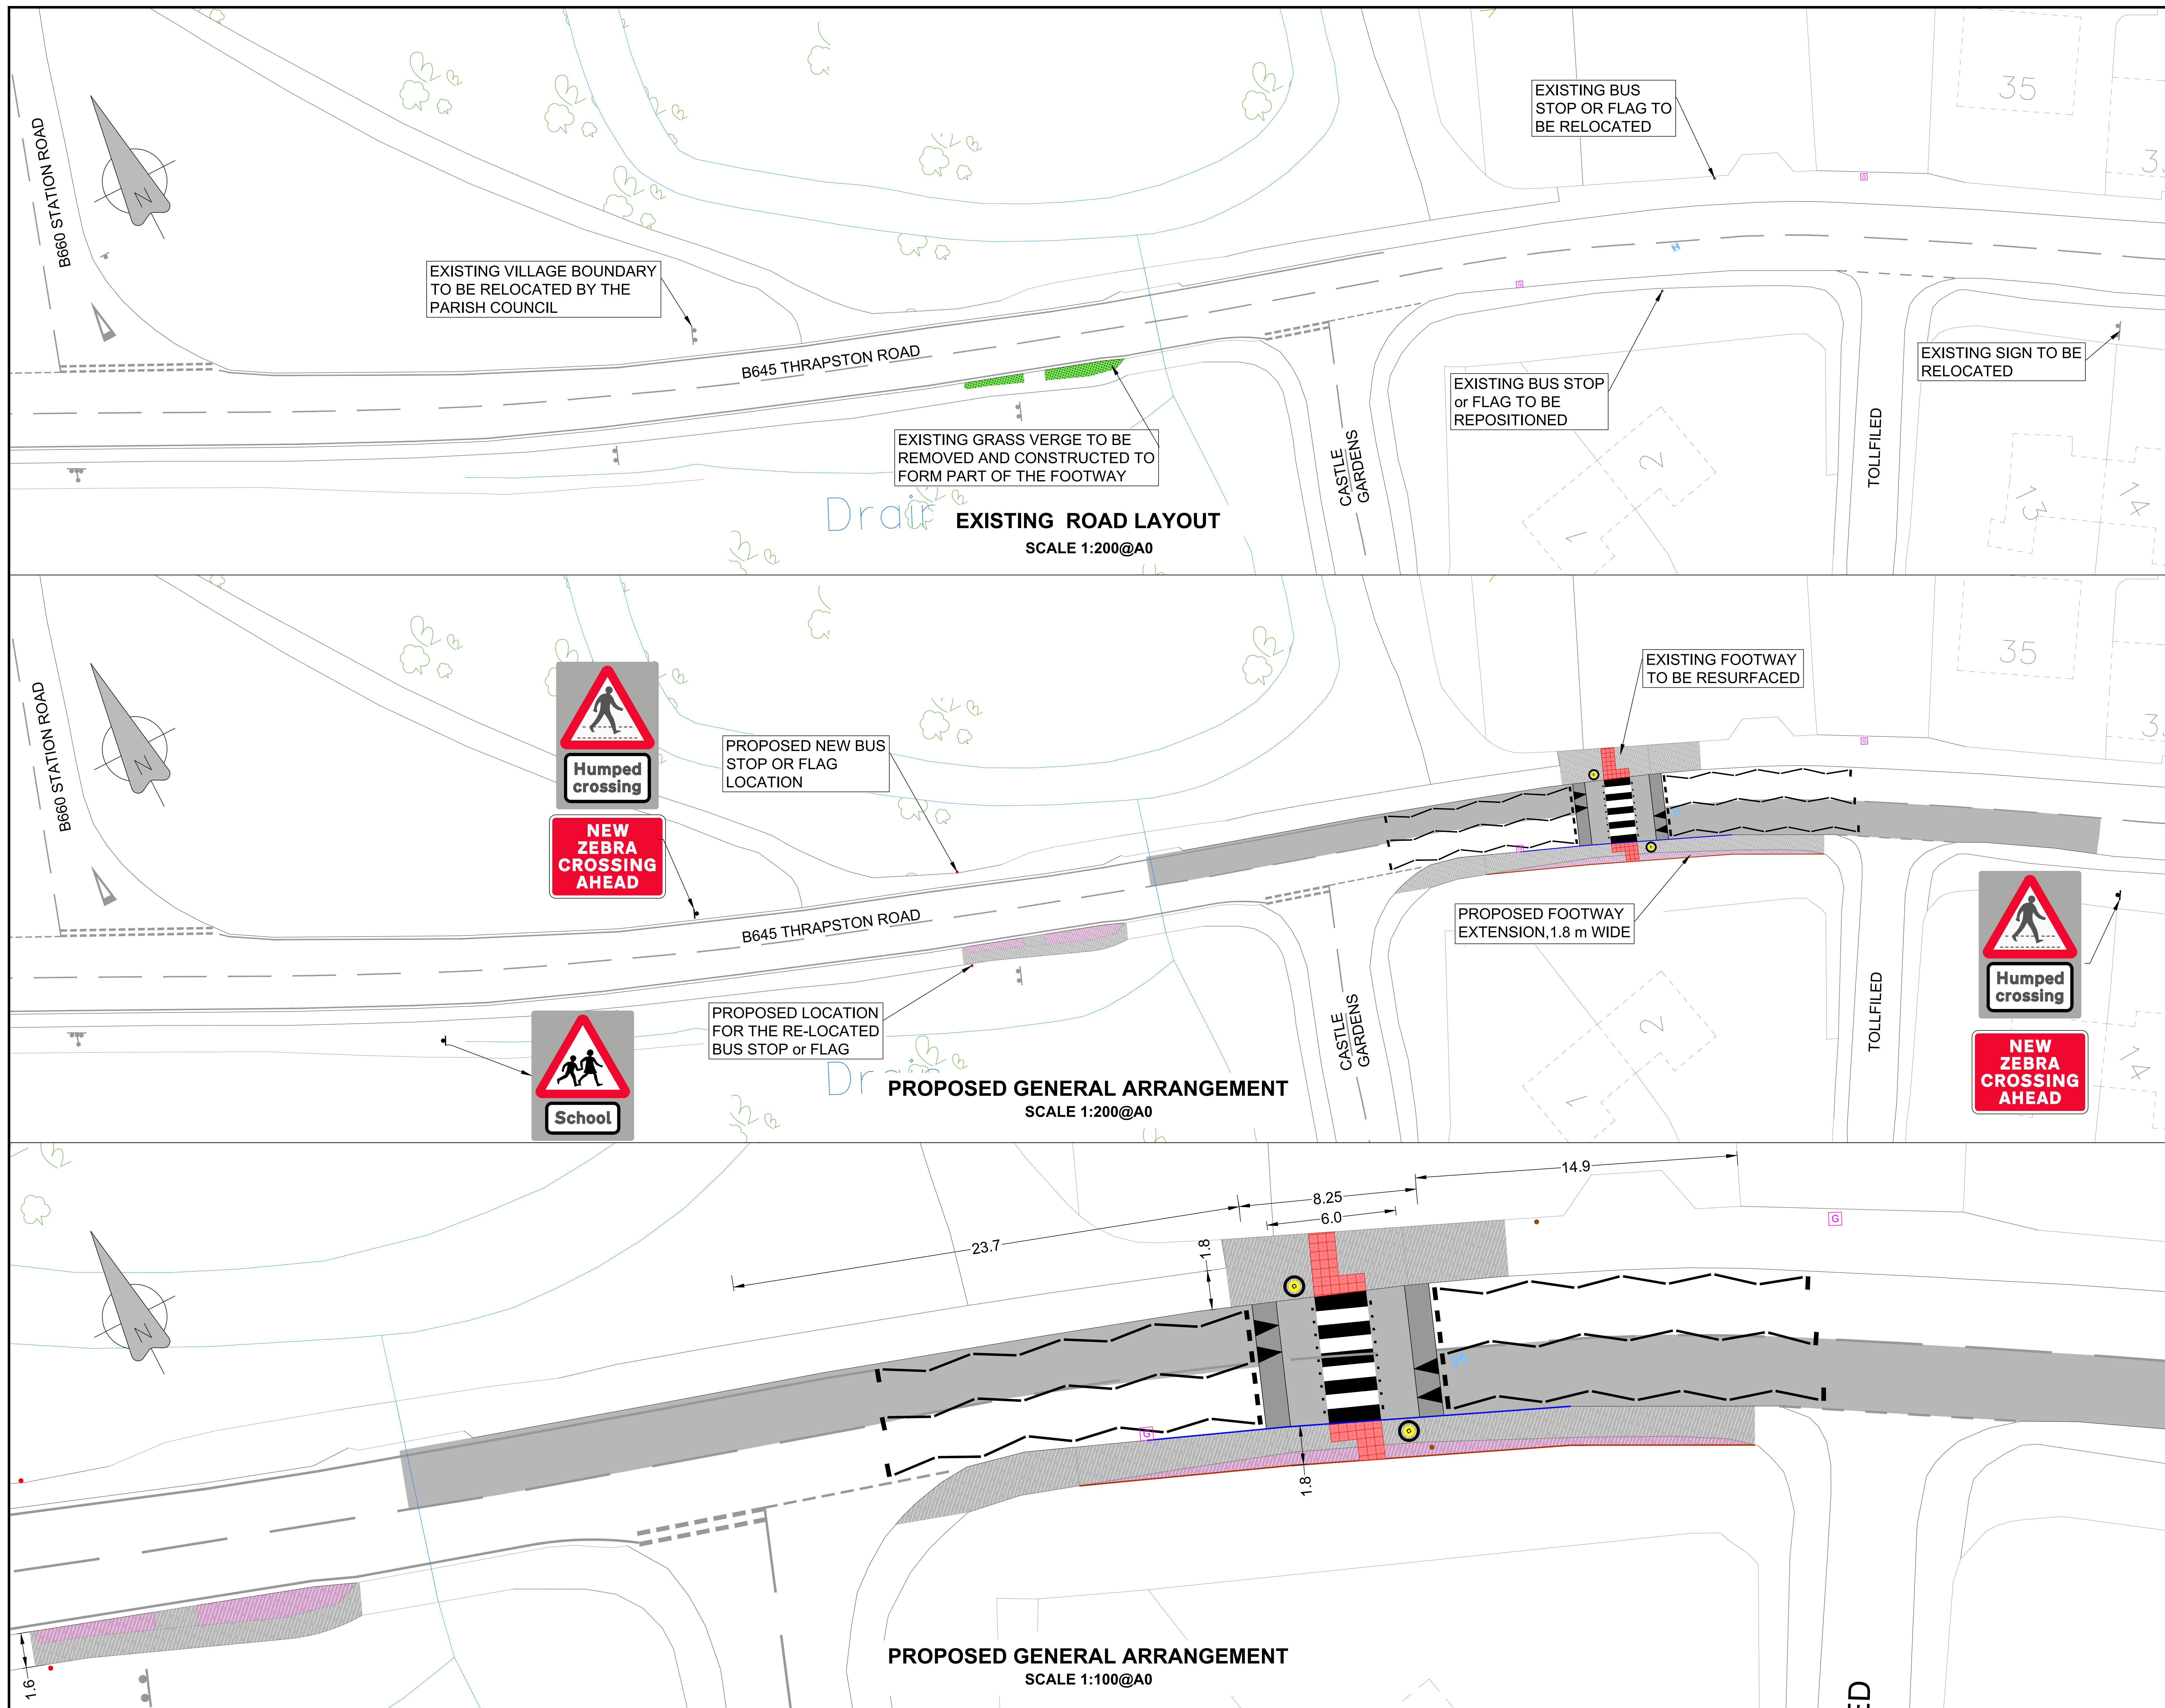

- NOTES:
- DO NOT SCALE FROM DRAWING
 - ALL DIMENSIONS ARE IN METRES UNLESS OTHERWISE STATED AND TO BE CHECKED WITH THE SITE ENGINEER
 - ALL UTILITIES' UNDERGROUND SERVICES TO BE IDENTIFIED BEFORE CONSTRUCTION COMMENCES.
 - REFER TO DRAWING KIMBOLTON PFHI-0500-001 FOR DRAINAGE LAYOUT
 - REFER TO DRAWING KIMBOLTON PFHI-1100-001 FOR CONSTRUCTION DETAIL
 - REFER TO DRAWING KIMBOLTON PFHI-1200-001 FOR SIGNAGE AND ROAD MARKINGS

- KEY:
- PROPOSED SIGN
 - EXISTING SIGN
 - PROPOSED ROAD MARKINGS
 - PROPOSED COMBINED KERB AND DRAINAGE SYSTEM
 - PROPOSED CARRIAGEWAY RESURFACING (PSV 68+ MIN)
 - PROPOSED FOOTWAY CONSTRUCTION
 - EXISTING COVER
 - EXISTING GULLY

Date	Ref.	Revisions
02.07.21	B	DETAILED DESIGN
17.04.20	A	PRELIM DESIGN



Project
B645 THRAPSTON ROAD
KIMBOLTON
PFHI 19-20

Title
PROPOSED
HUMPED ZEBRA CROSSING

Scale	Drawn	Checked	Date
VARIES@A0	CM	KL	17.04.2020

Based upon Ordnance Survey material with the permission of the controller of Her Majesty's Stationery Office. Unauthorised reproduction infringes copyright and may lead to prosecution. © Crown Copyright and database rights (2018) Ordnance Survey 100032285

Drawing number
KIMBOLTON PFHI 19/20-0100-001